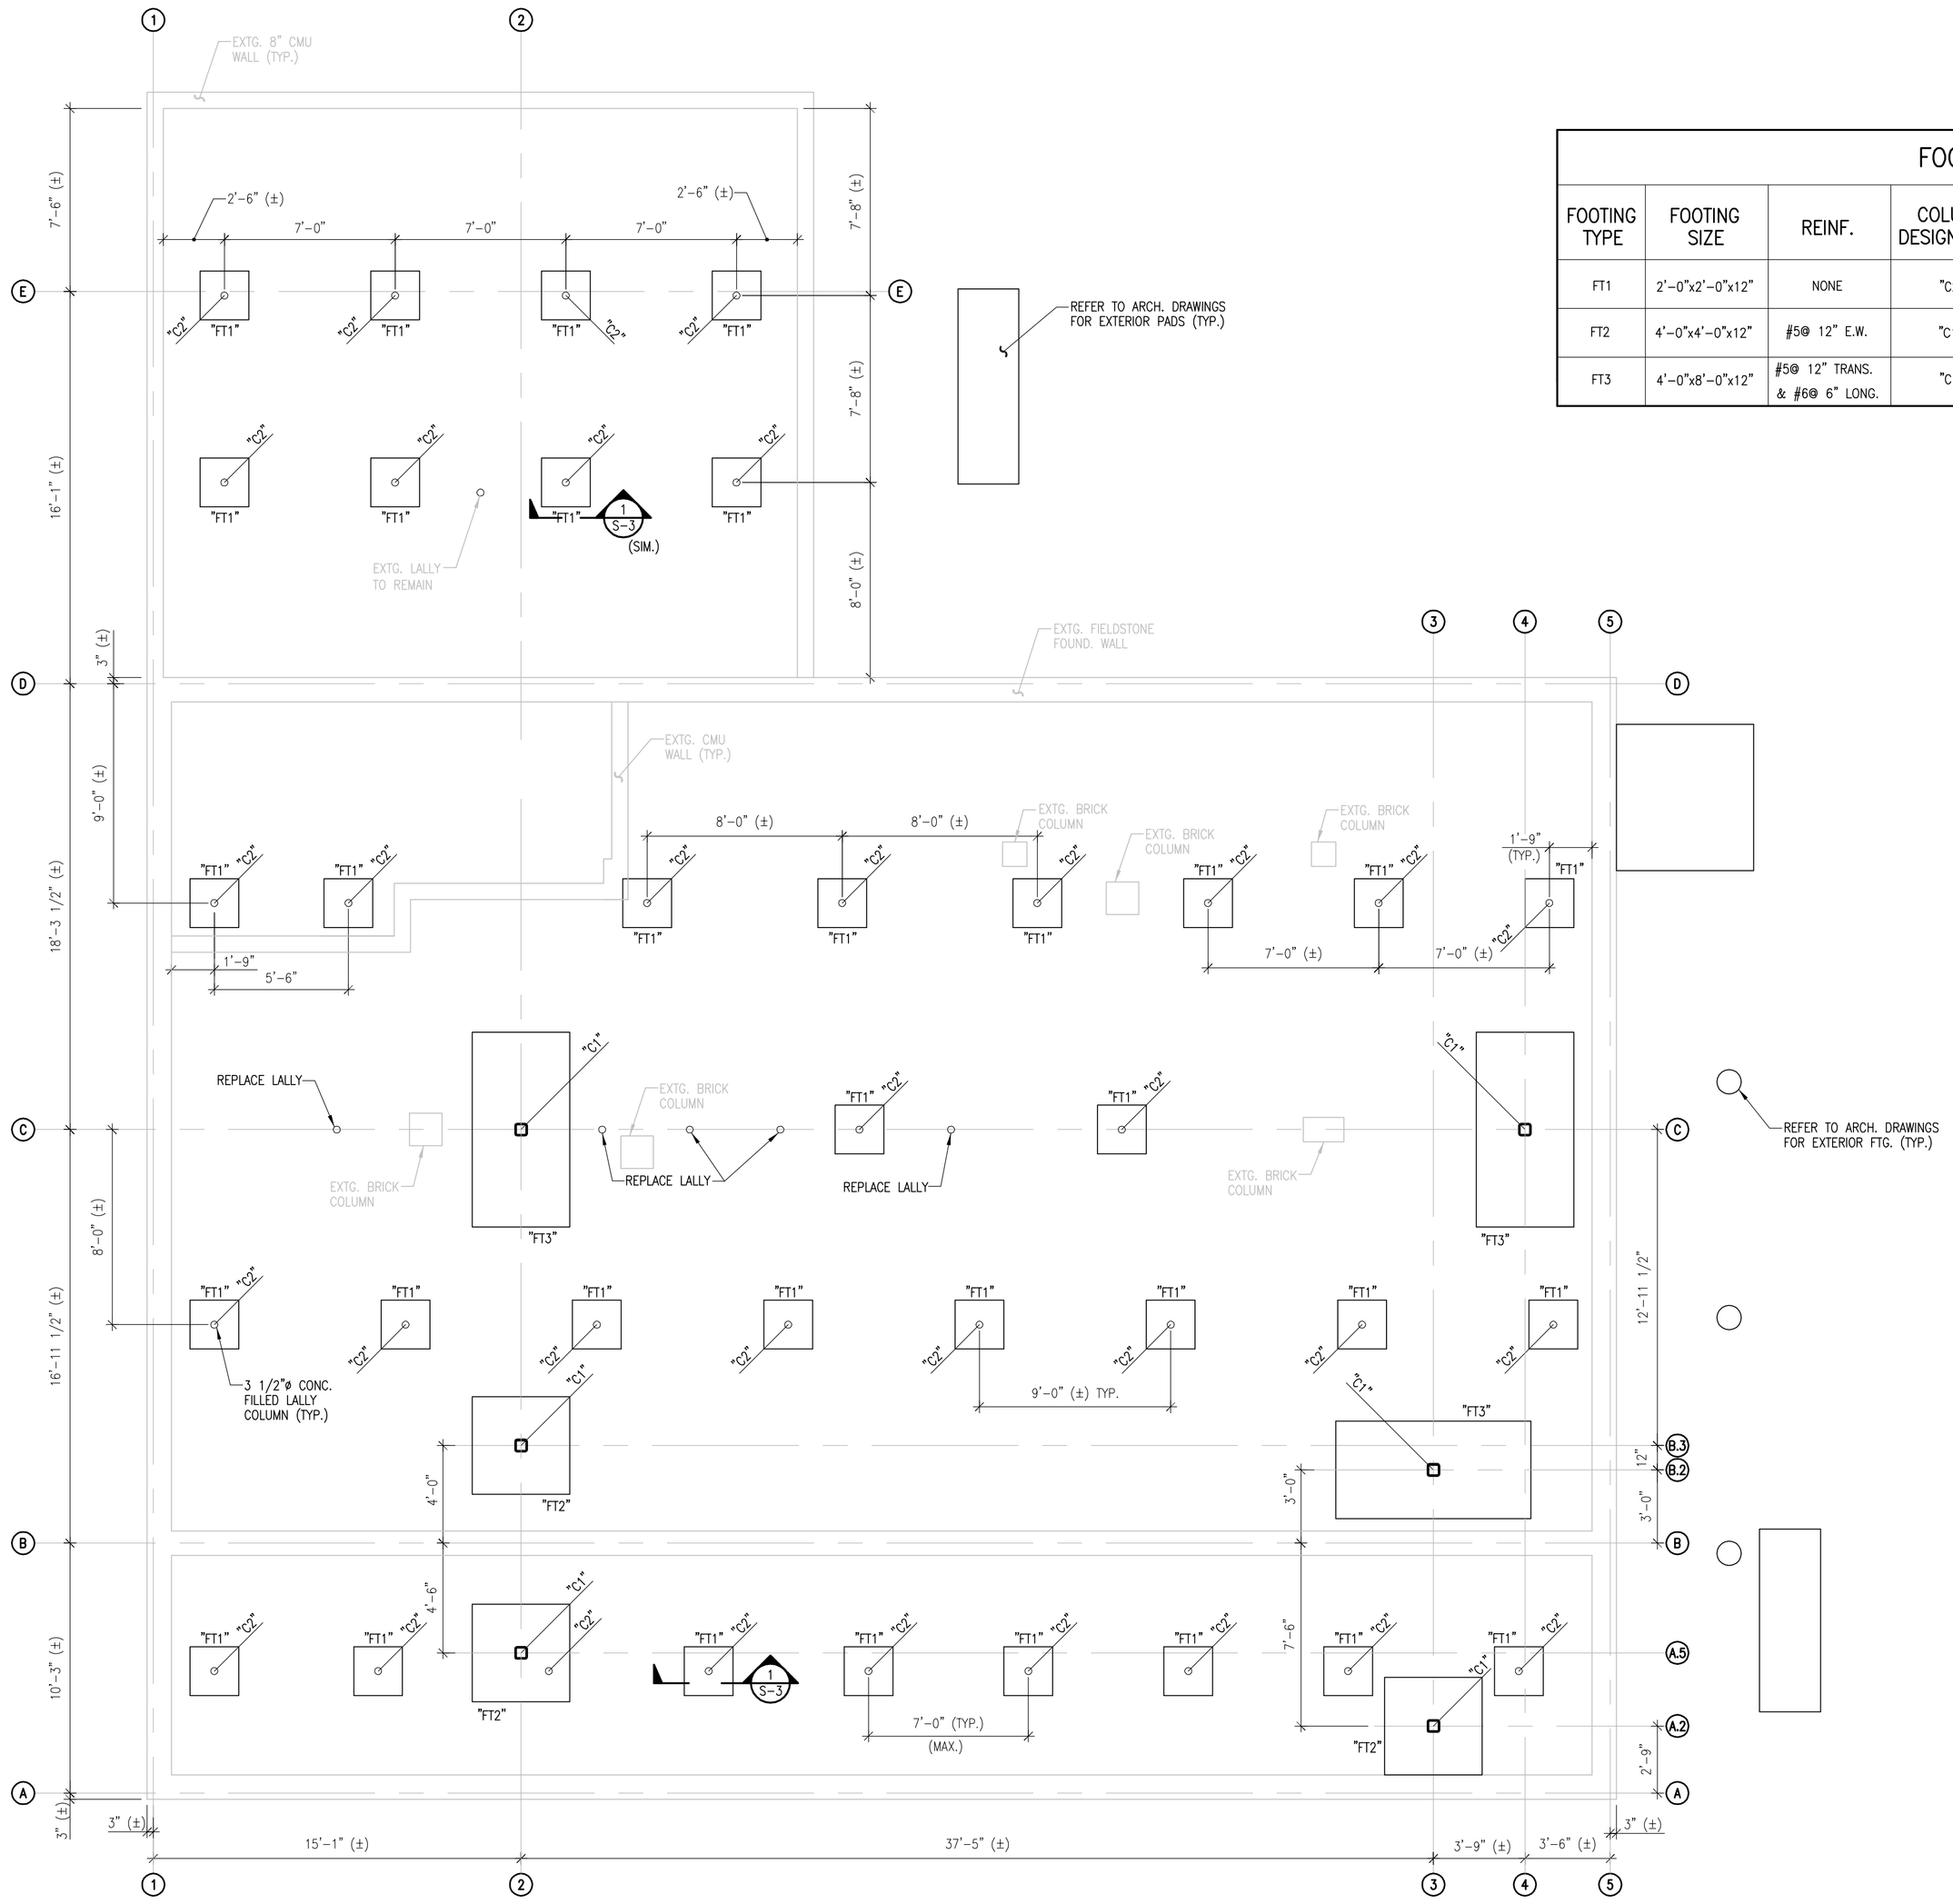

FOOTING SCHEDULE

FOOTING TYPE	FOOTING SIZE	REINF.	COLUMN DESIGNATION	COLUMN SIZE	BASE PLATE SIZE	ANCHOR BOLTS	TOP OF FTG. ELEVATION
FT1	2'-0"x2'-0"x12"	NONE	"C2"	3 1/2"ø CONCRETE-FILLED LALLY COLUMN	9"x9"x3/8"	(4) 5/8"ø	6" BELOW EXTG. SLAB
FT2	4'-0"x4'-0"x12"	#5@ 12" E.W.	"C1"	HSS 6x6x0.5	12"x12"x3/4"	(4) 3/4"ø	6" BELOW EXTG. SLAB
FT3	4'-0"x8'-0"x12"	#5@ 12" TRANS. & #6@ 6" LONG.	"C1"	HSS 6x6x0.5	12"x12"x3/4"	(4) 3/4"ø	6" BELOW EXTG. SLAB

FIX ENGINEERING

2 Silver Ledge Road
Newbury, MA 01951
email : jfix@comcast.net

Office : 978-462-4331
Cell : 978-973-2366
Fax : 978-462-5528

1 FOUNDATION PLAN
1/4"=1'-0"

STAMP

DRAWING TITLE: FOUNDATION PLAN

REVISIONS:

DATE: 12/12/07
SCALE: AS NOTED
DRAWN BY: SRI
CHECKED BY: JPF

Renovations
Maranatha Christian
182 Howard Street
Framingham, MA

Maranatha Christian
182 Howard Street
Framingham, MA

Kritikos Associates Architects
Architecture Planning Interior Design
7 Winter Street Peabody, MA 01960
(978) 531-4164 Fax (978) 538-1591 E-Mail: p.krit@verizon.net

S-2