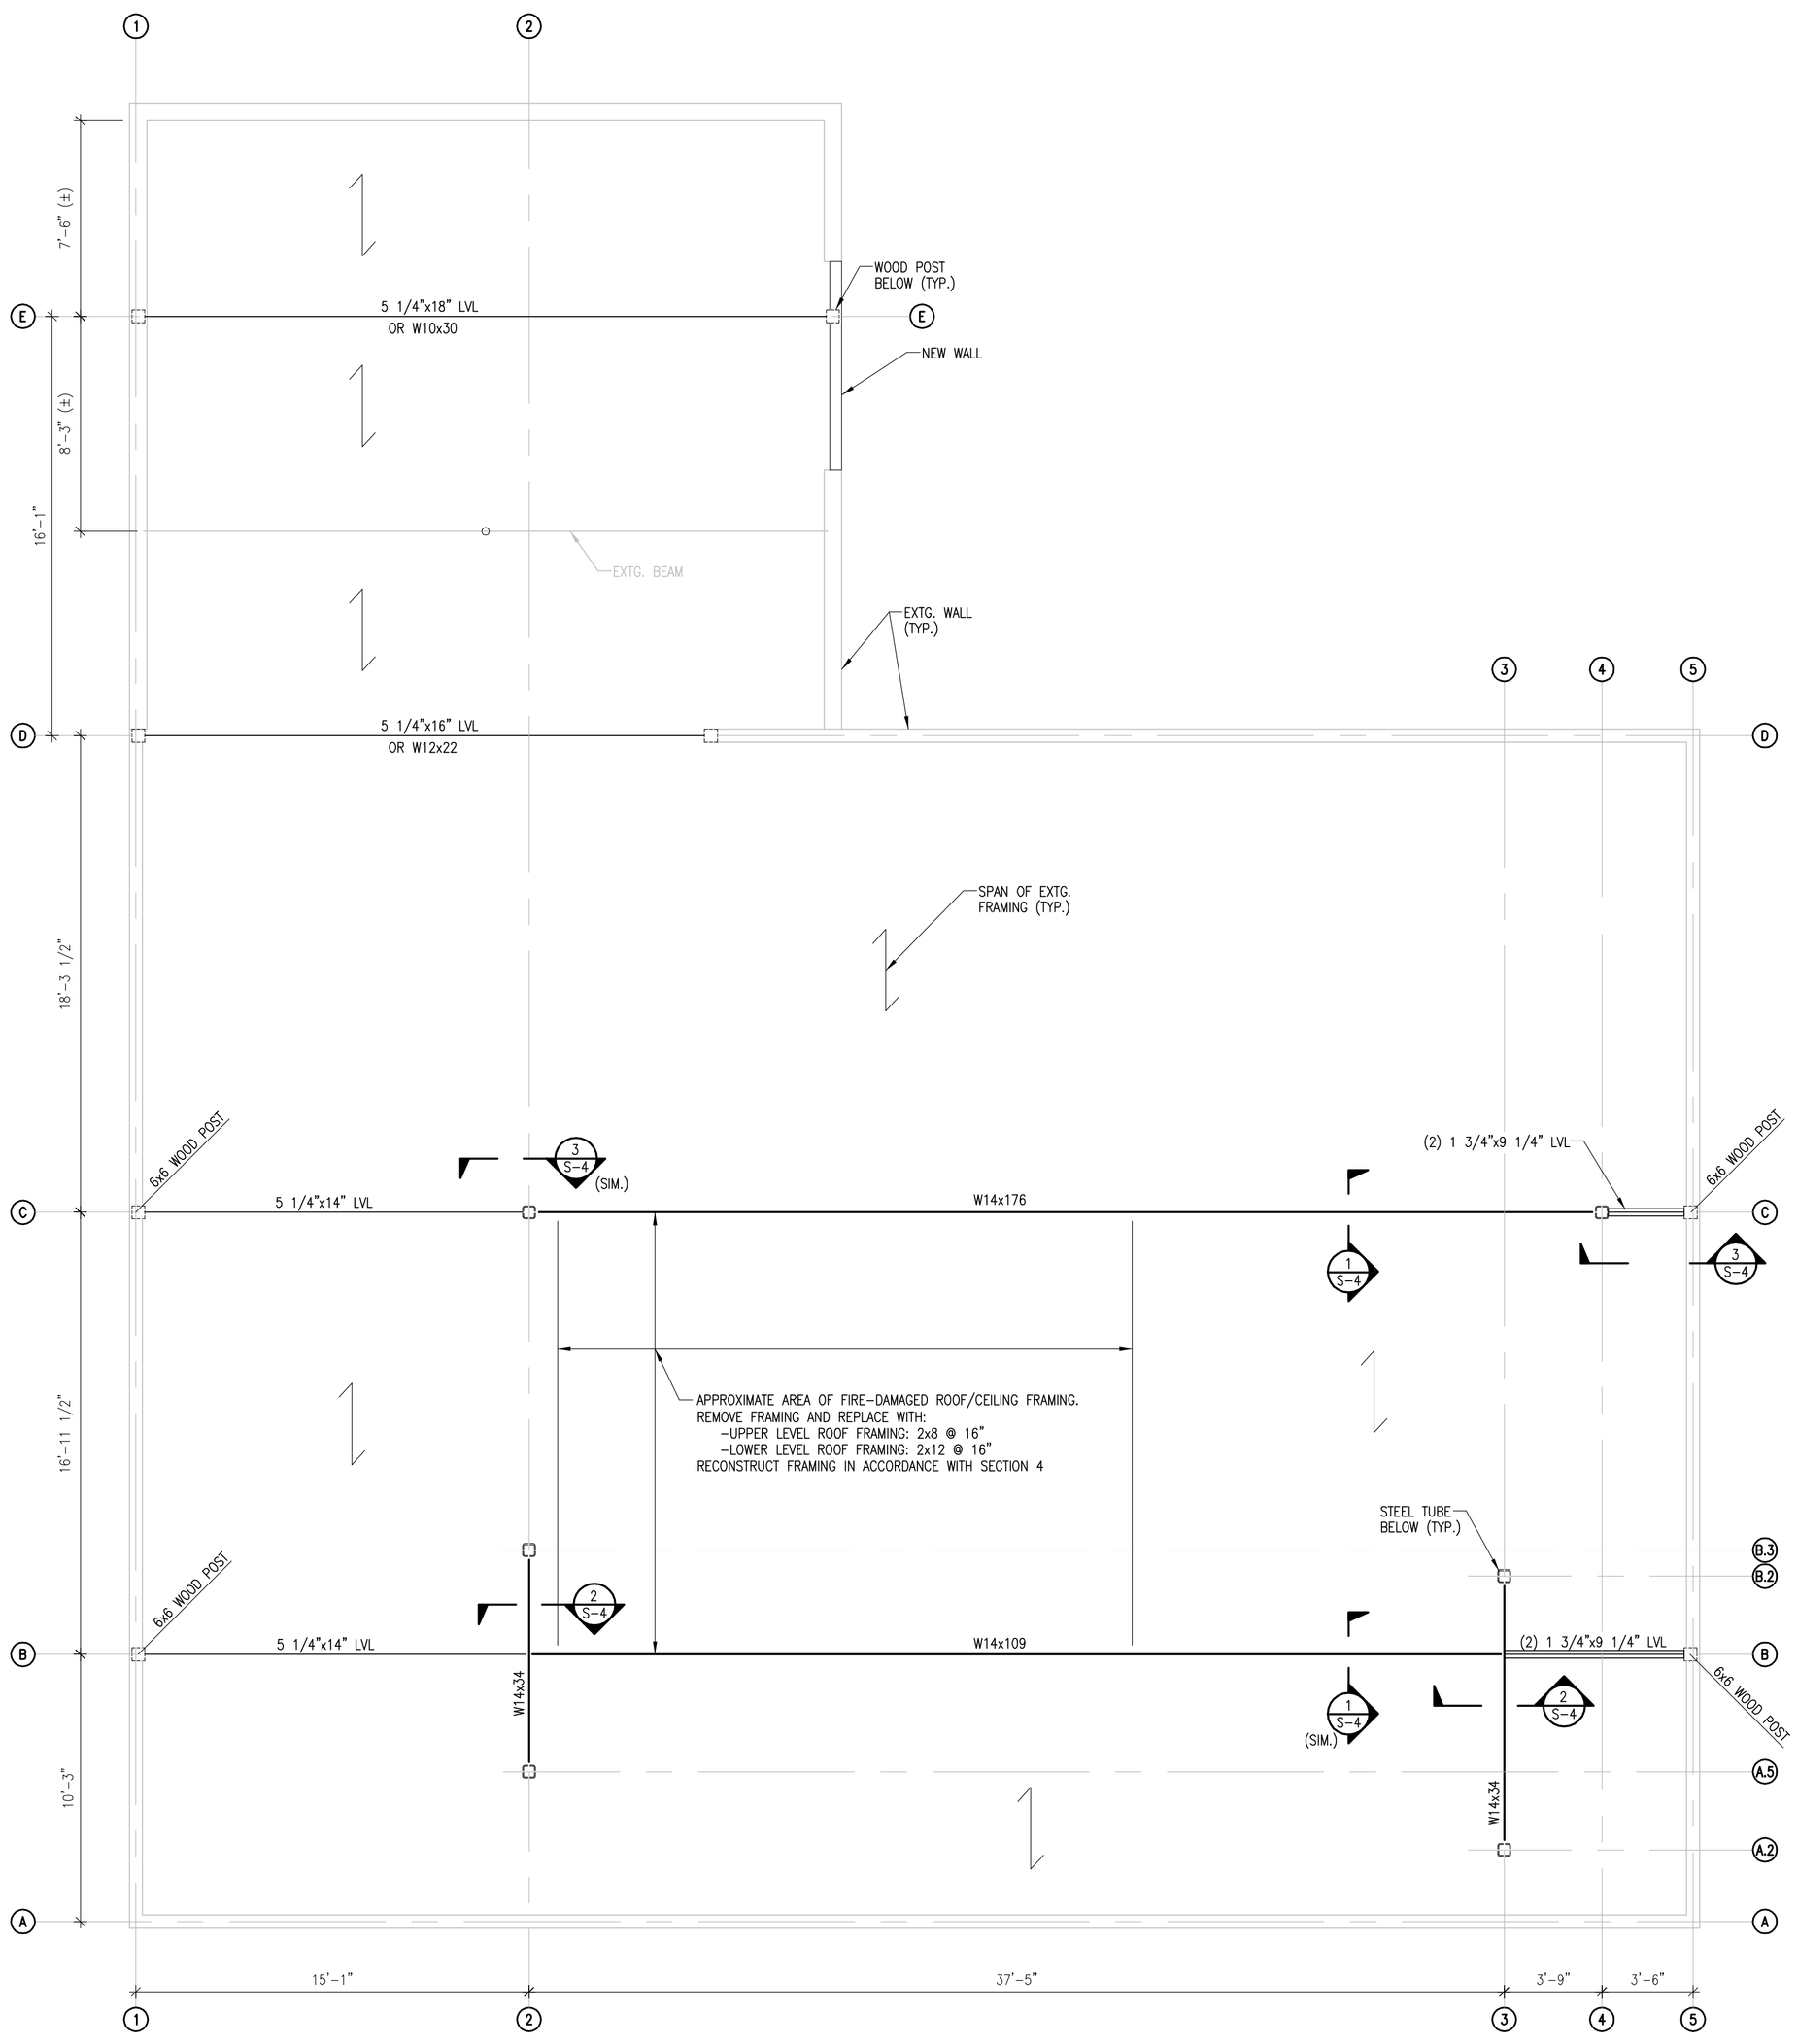

1 ROOF FRAMING PLAN
1/4"=1'-0"

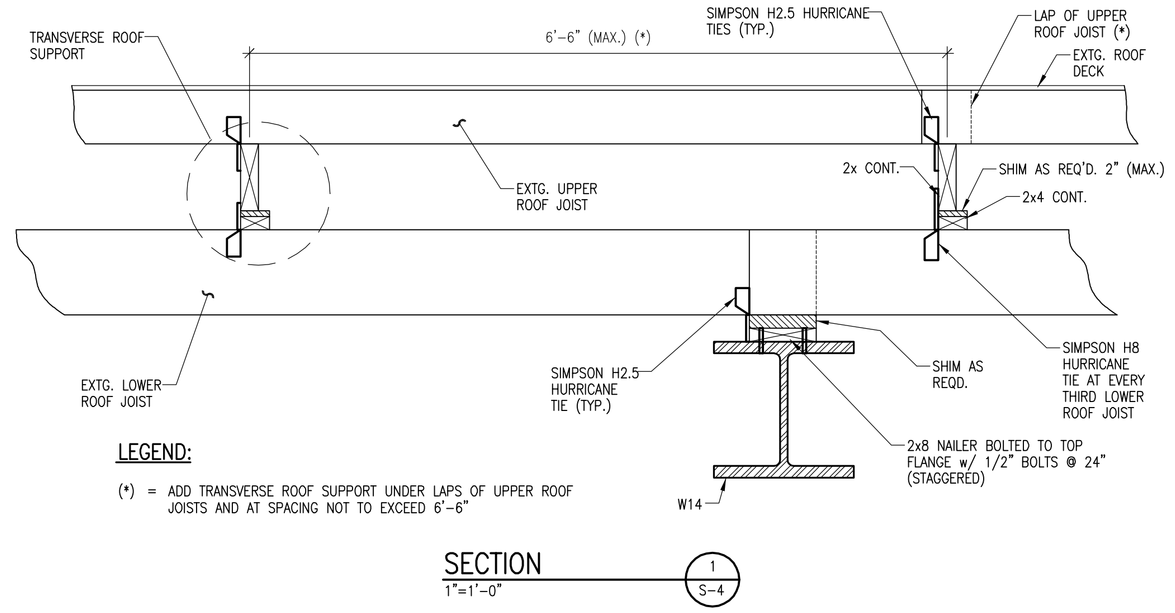

SECTION
1"=1'-0"
1 S-4

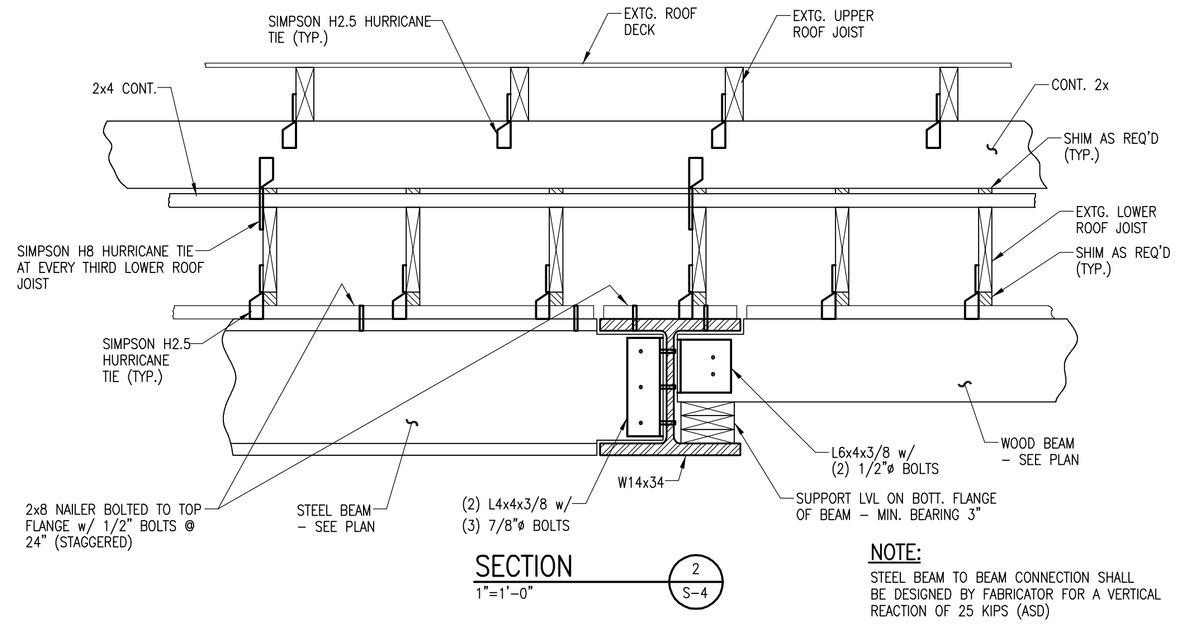

SECTION
1"=1'-0"
2 S-4

NOTE:
STEEL BEAM TO BEAM CONNECTION SHALL BE DESIGNED BY FABRICATOR FOR A VERTICAL REACTION OF 25 KIPS (ASD)

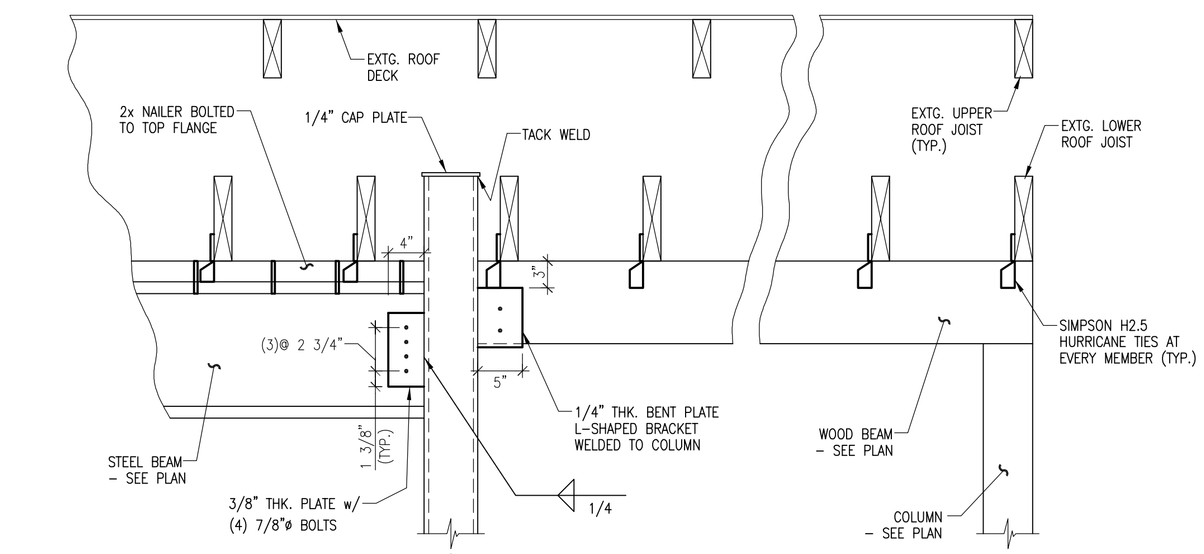

SECTION
1"=1'-0"
3 S-4

NOTE:
STEEL BEAM TO COLUMN CONNECTION SHALL BE DESIGNED BY FABRICATOR FOR A VERTICAL REACTION OF 25 KIPS (ASD)

FIX ENGINEERING
2 Silver Ledge Road
Newbury, MA 01951
email : jfix@comcast.net
Office : 978-462-4331
Cell : 978-973-2366
Fax : 978-462-5528

STAMP

DRAWING TITLE: ROOF FRAMING PLAN

REVISIONS:

DATE: 12/12/07
SCALE: AS NOTED
DRAWN BY: SRI
CHECKED BY: JPF

JOB TITLE: Renovations
Maranatha Christian Church
182 Howard Street
Framingham, MA

CLIENT: Maranatha Christian Church
182 Howard Street
Framingham, MA

Kritikos Associates Architects
Architecture Planning Interior Design
Winter Street Professional Building
Winter Street Peabody, MA 01960
(978) 531-4164 Fax (978) 538-1591 E-Mail: p.kri@verizon.net

S-4